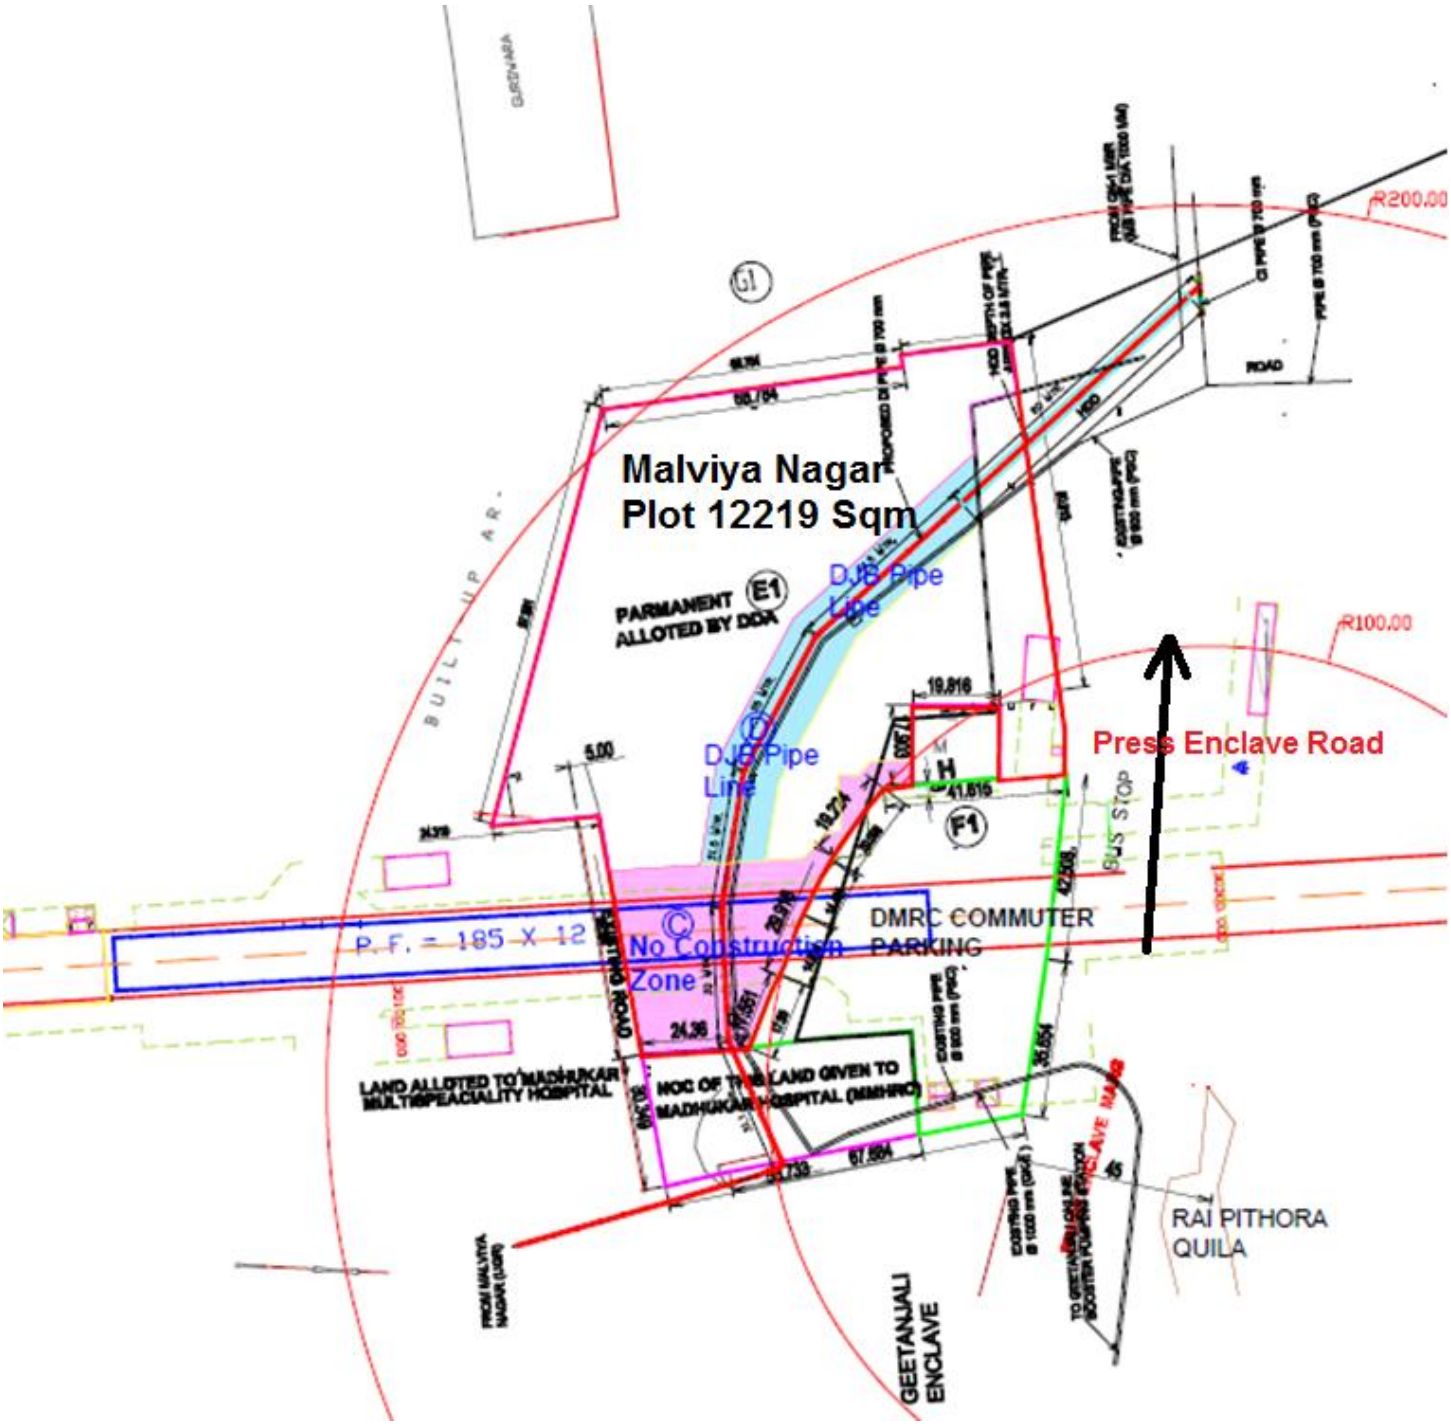Annexure-6
Layout Plan of Malviya Nagar Plot