Towards Kashmiri Gate

G. T. Karnal Road

Towards Dilshad Garden

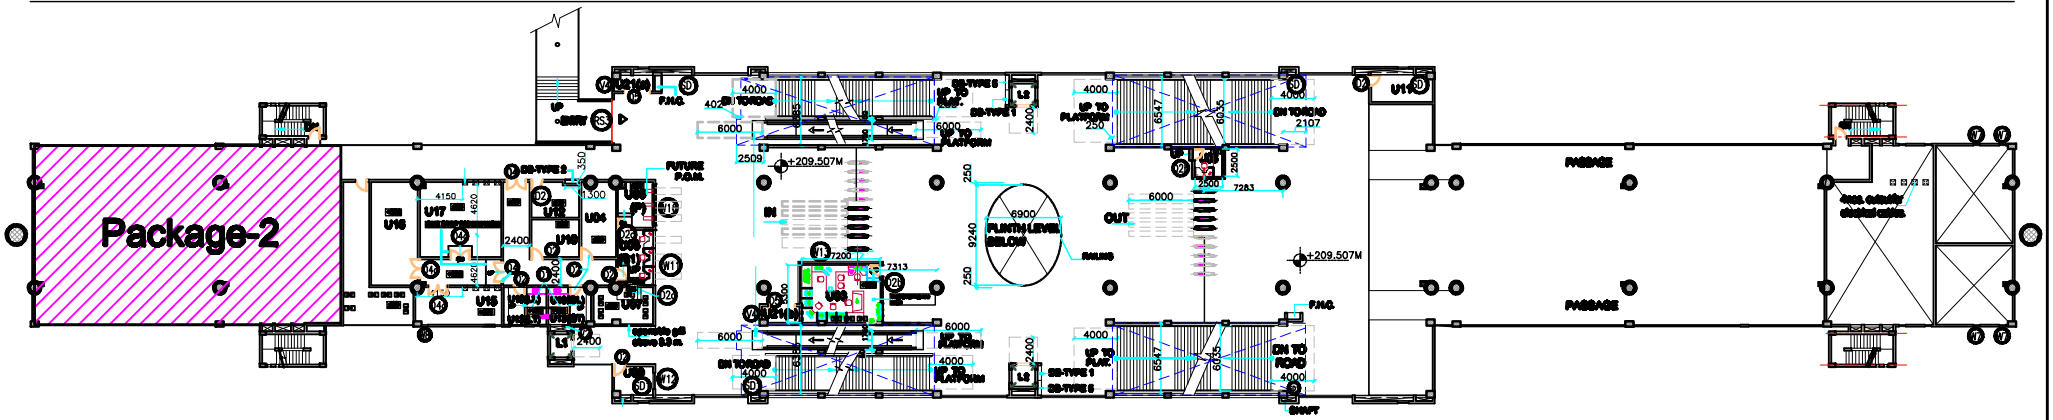

JHILMIL METRO STATION (Package-2) - Concourse Level Plan