Towards Kashmiri Gate

G. T. Karnal Road

Towards Dilshad Garden

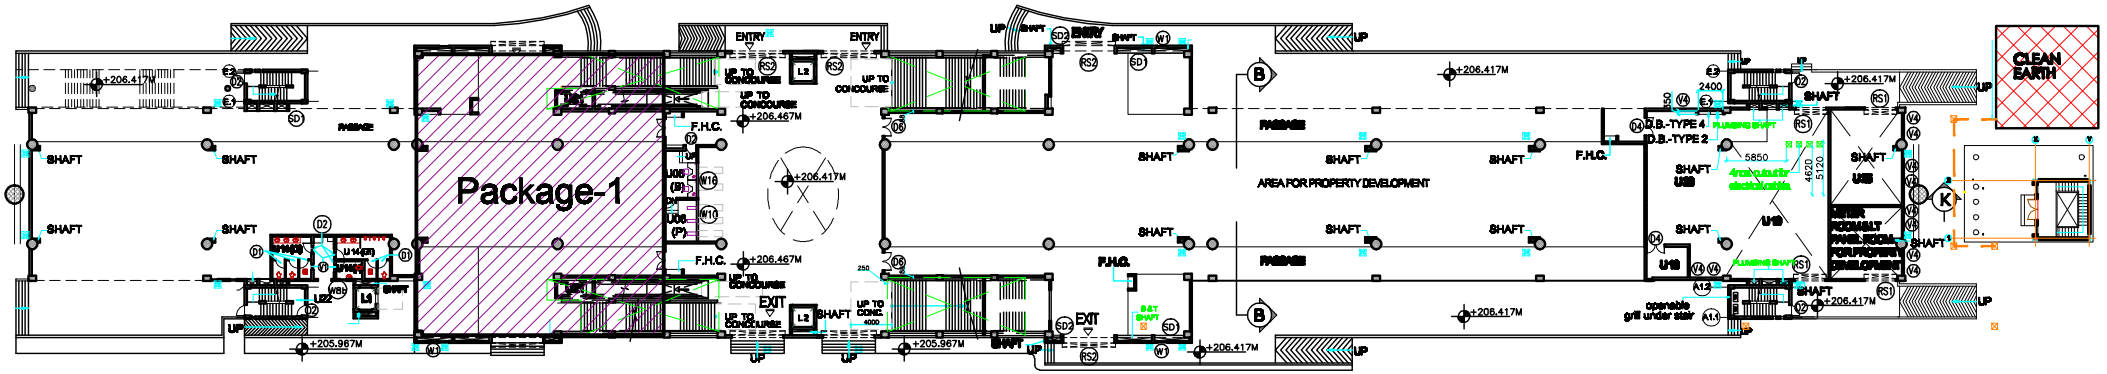

MANSAROVAR PARK Metro Station (Package-1)- Ground Floor Plan